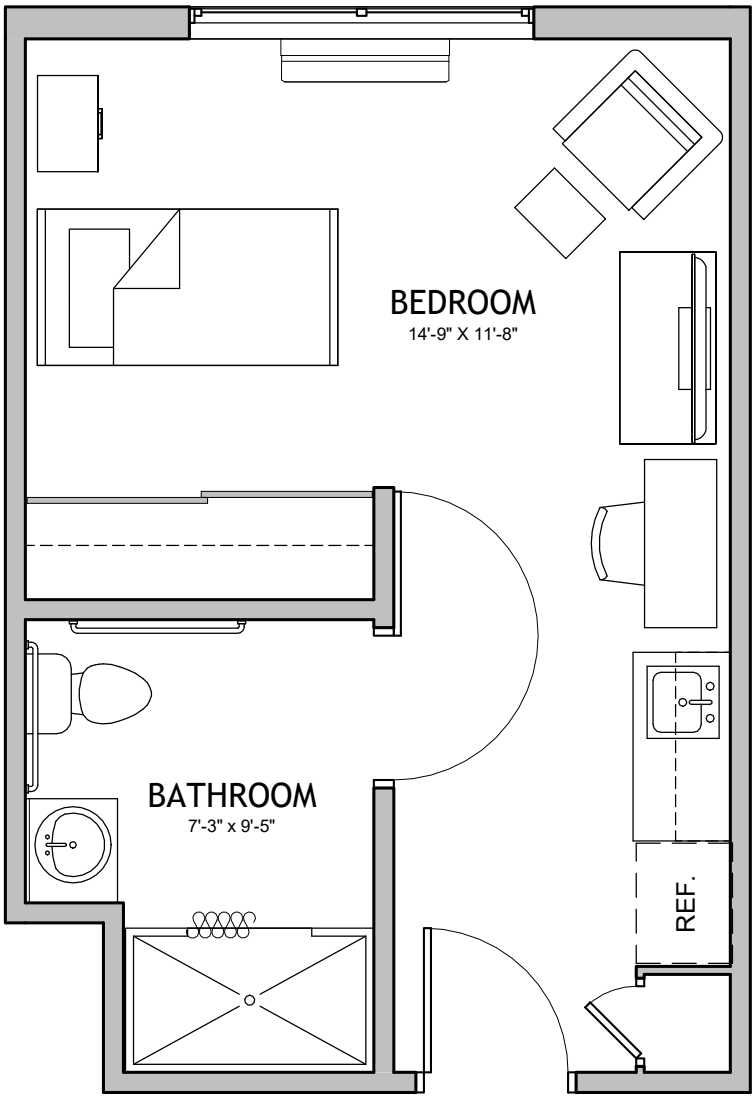

THE AUBERGE
AT NORTH OGDEN - A SENIOR LIVING COMMUNITY

PRIVATE UNIT - 333 sf

Scale: 1/4" = 1'-0"

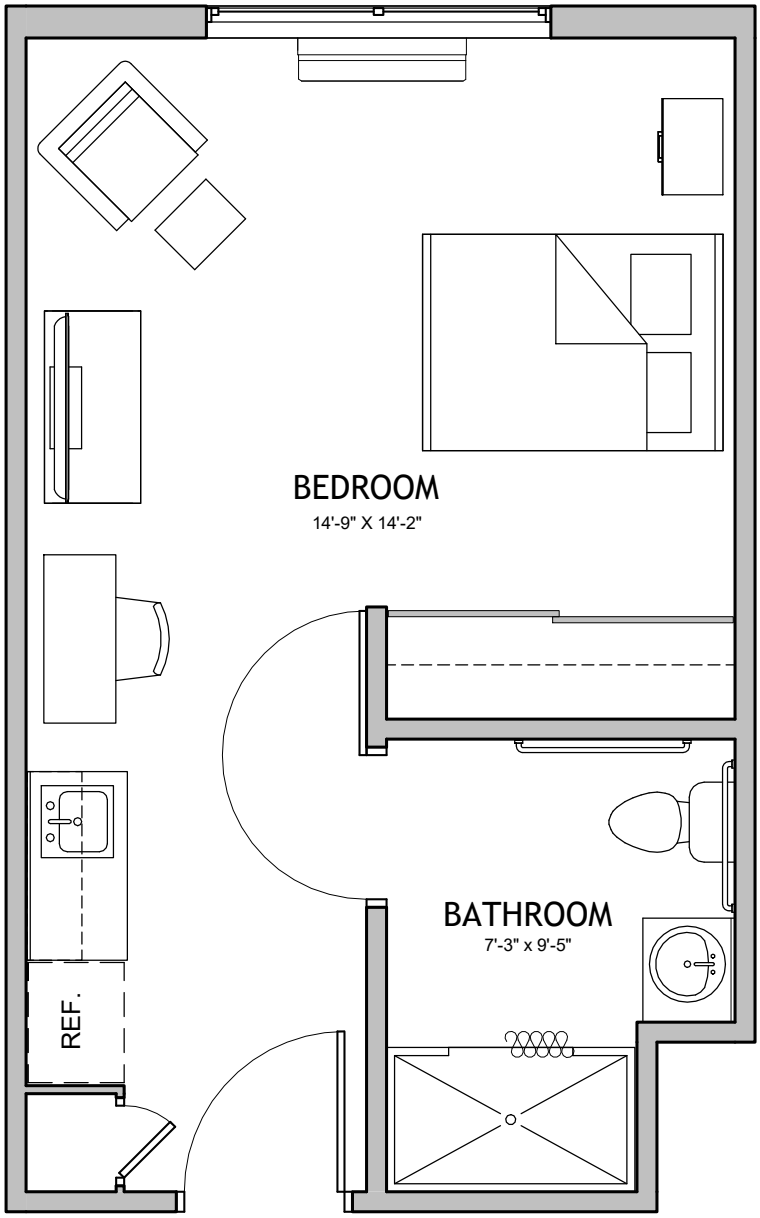

THE AUBERGE
AT NORTH OGDEN - A SENIOR LIVING COMMUNITY

PRIVATE UNIT - 372 sf

Scale: 1/4" = 1'-0"

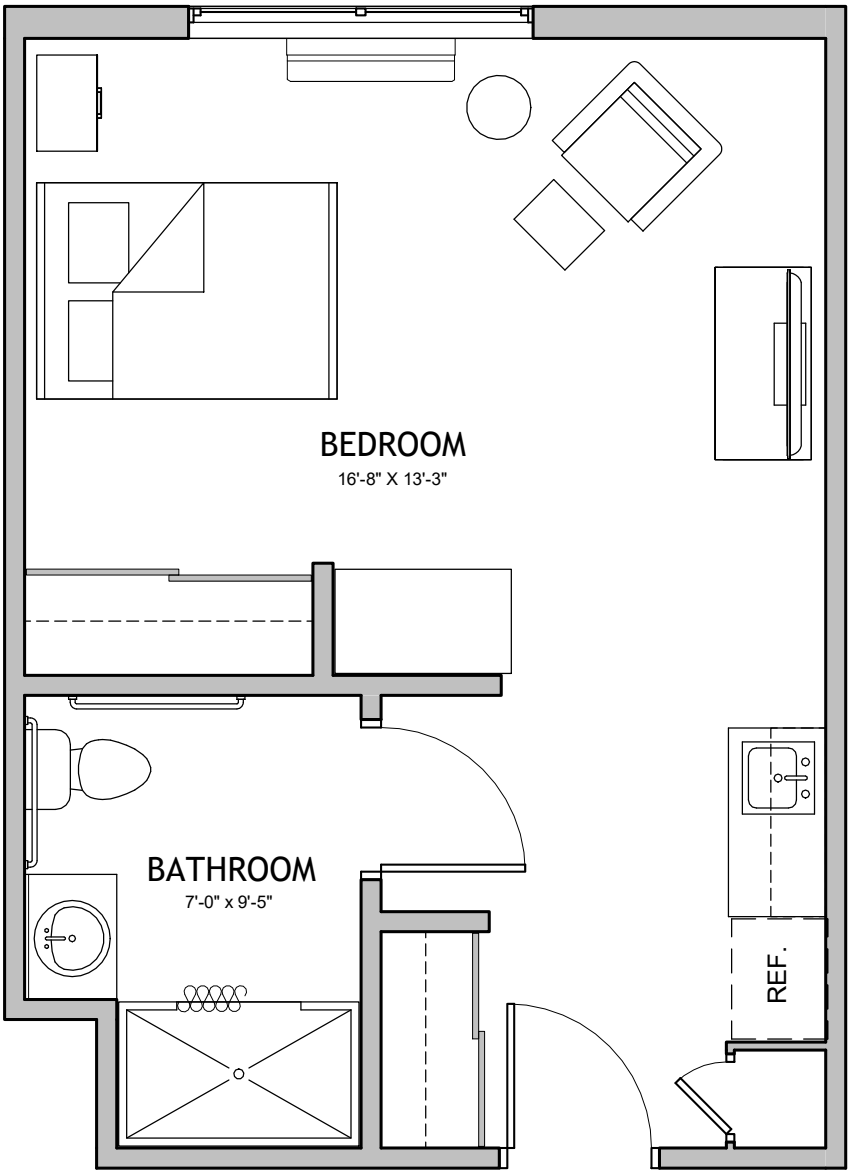

THE AUBERGE
AT NORTH OGDEN - A SENIOR LIVING COMMUNITY

PRIVATE UNIT - 412 sf

Scale: 1/4" = 1'-0"

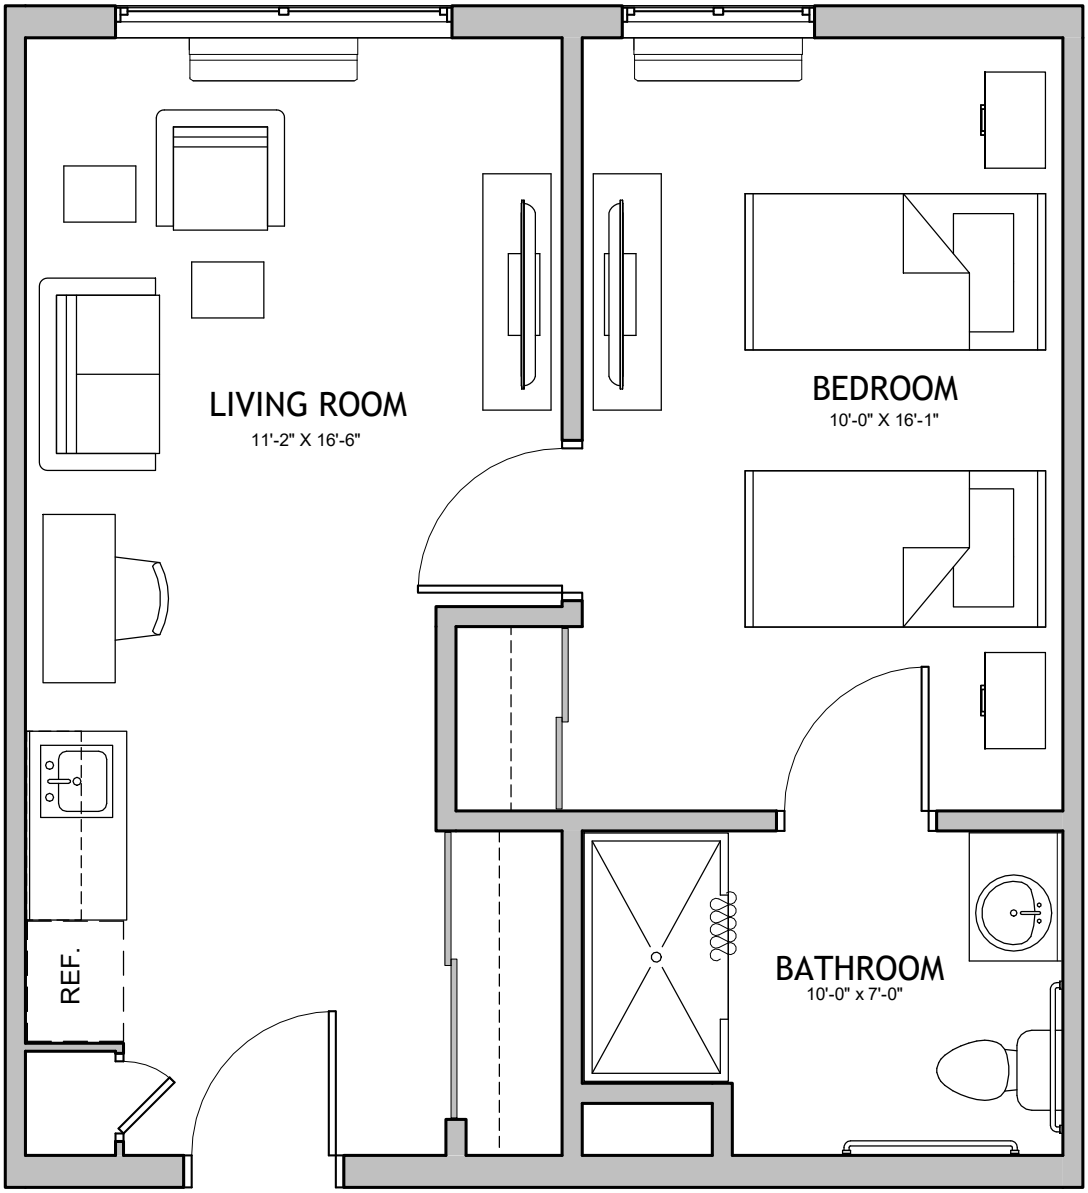

THE AUBERGE
AT NORTH OGDEN - A SENIOR LIVING COMMUNITY

SEMI-PRIVATE UNIT - 540 sf

Scale: 1/4" = 1'-0"

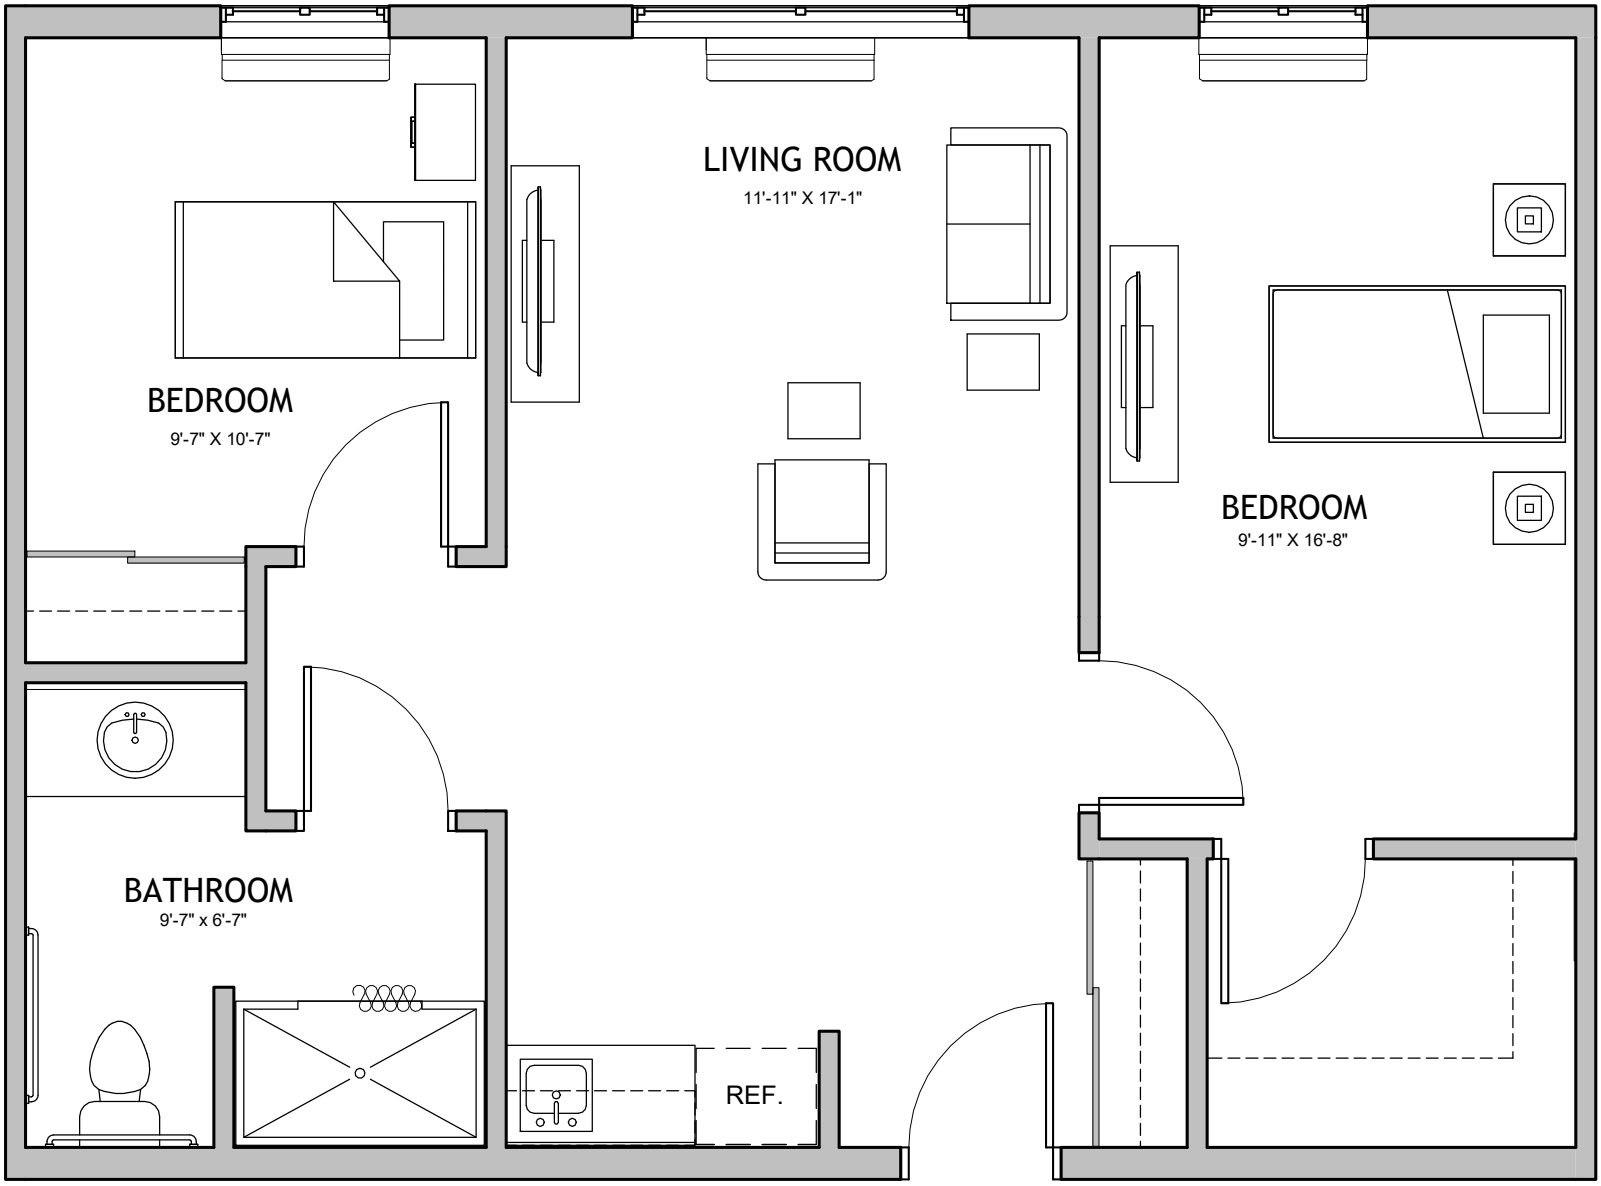

THE AUBERGE
AT NORTH OGDEN - A SENIOR LIVING COMMUNITY

SEMI-PRIVATE UNIT - 798 sf

Scale: 1/4" = 1'-0"